City of Marquette Tourist Park

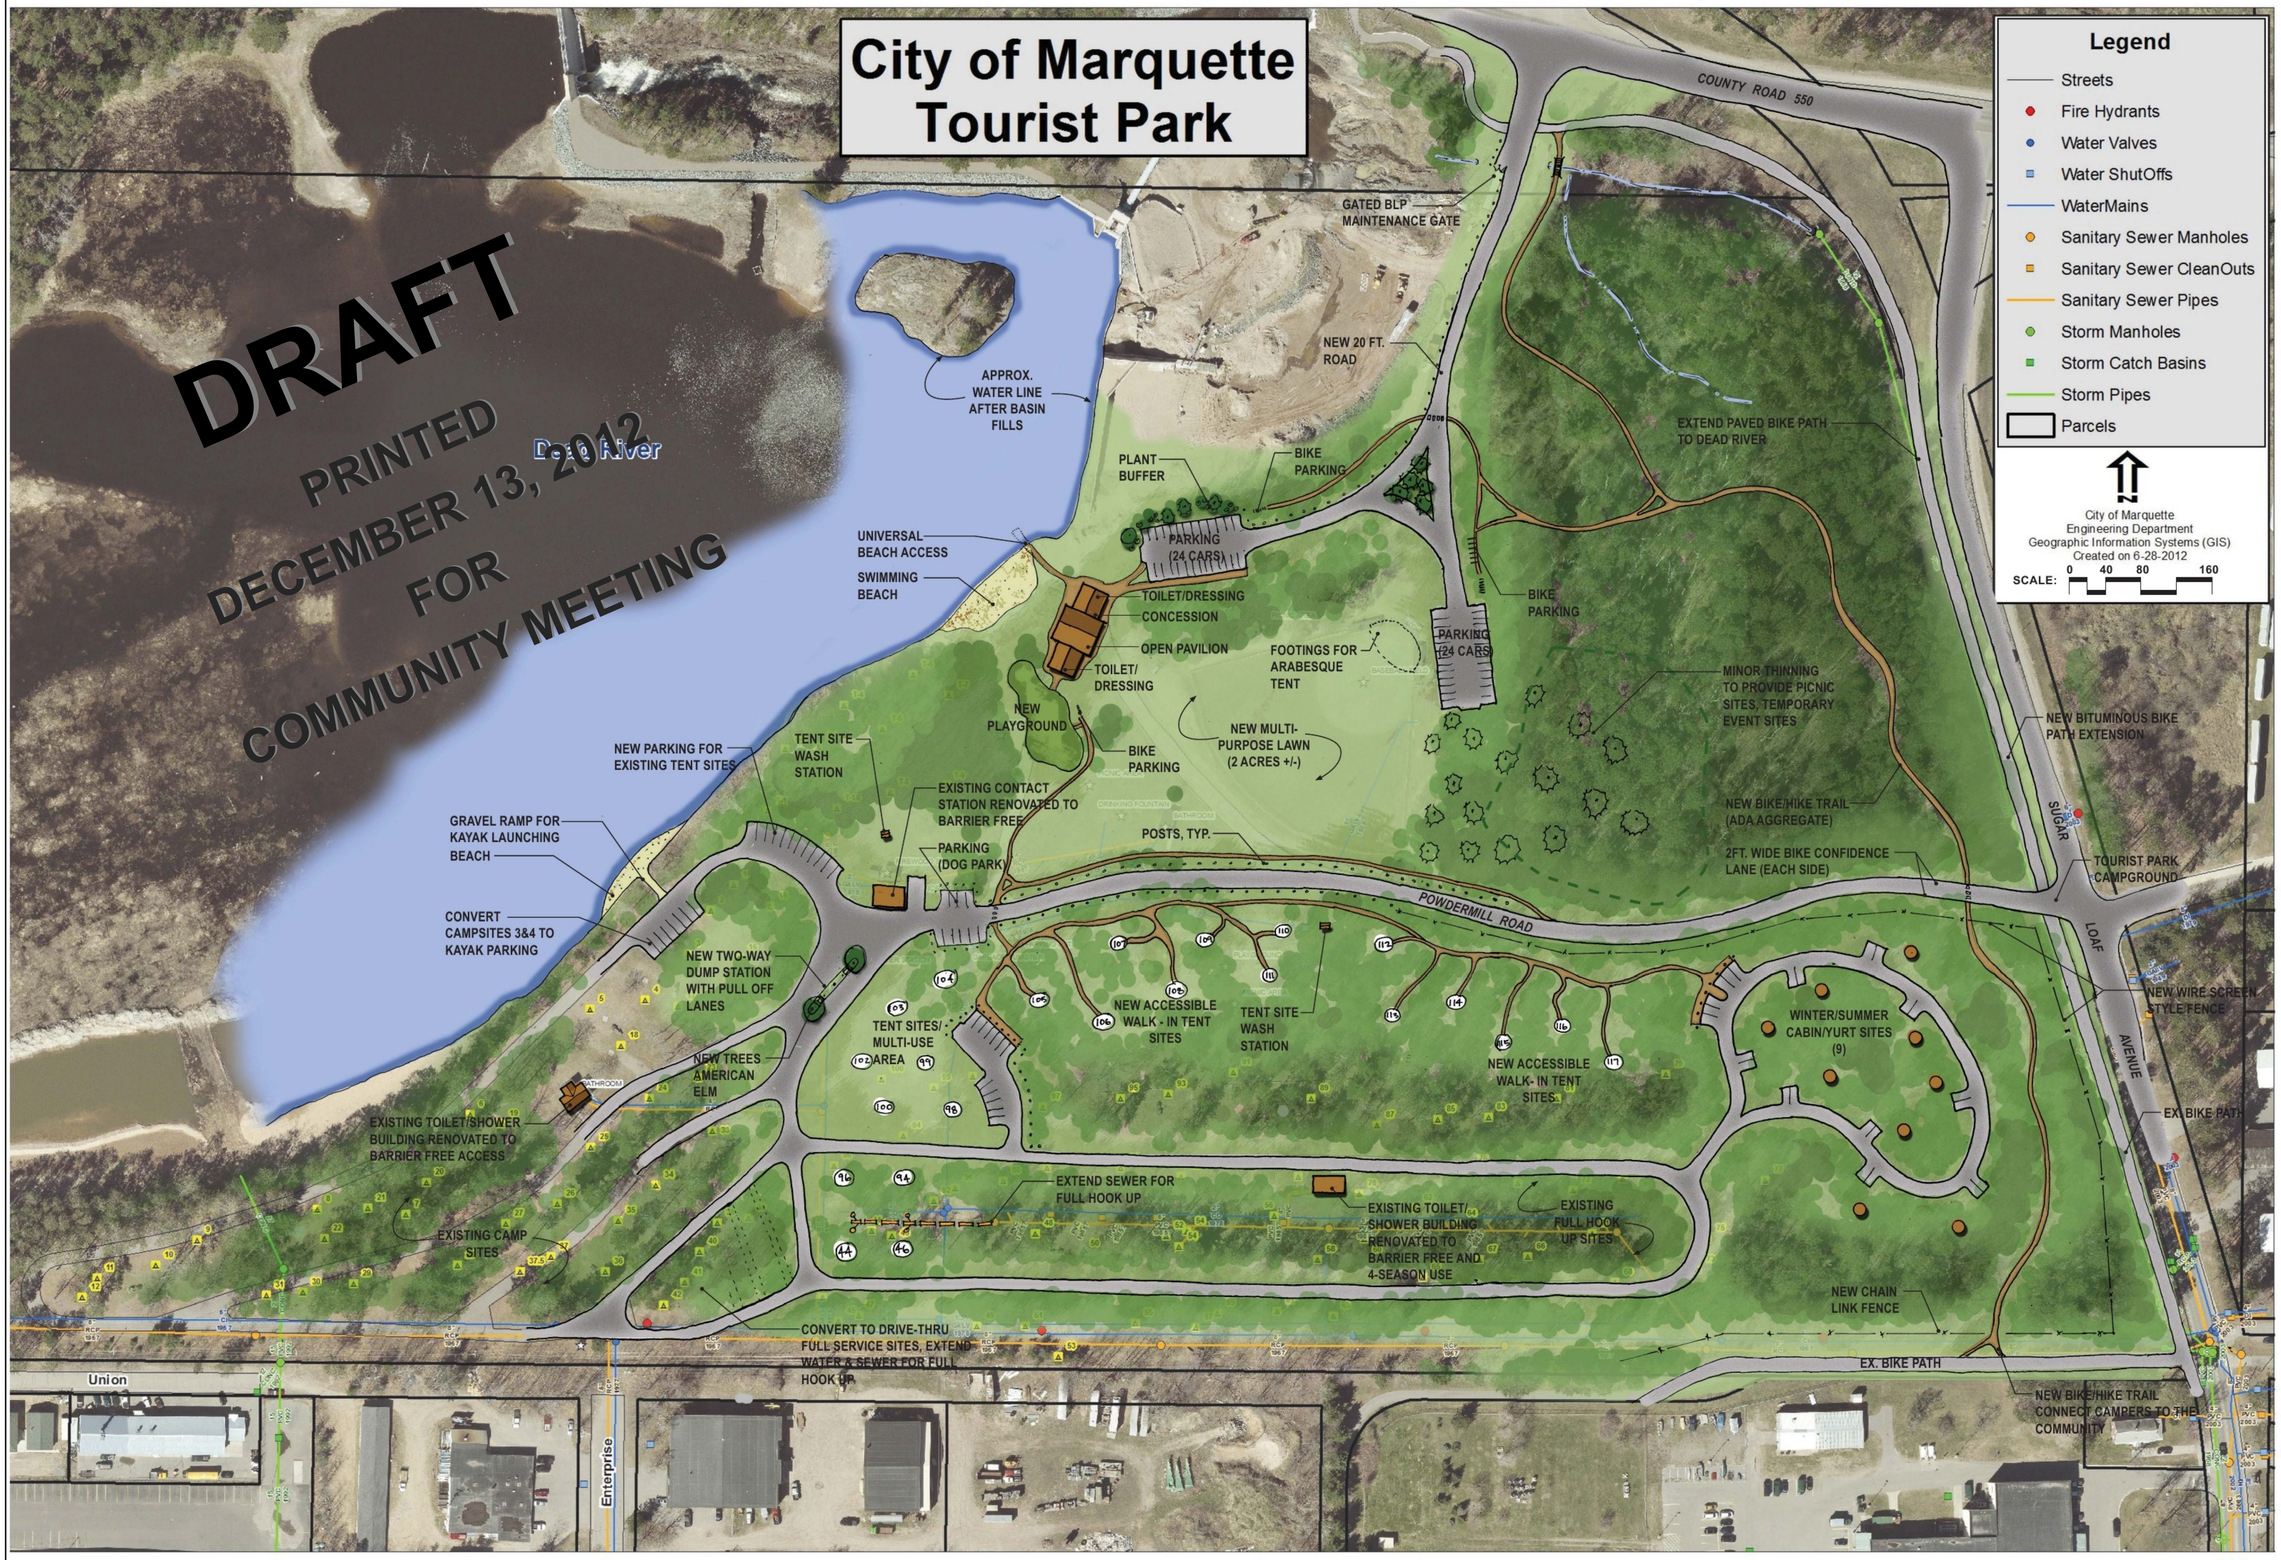

SANDERS & CZAPSKI ASSOCIATES, PLLC
architecture / landscape architecture / historic preservation
109 South Front Street / Suite 210 / Marquette, Michigan
Phone: 906.273.1207 / Fax: 906.273.1208
Www.Sanders-Czapski.com

Land Use Action Plan For

Tourist Park

Marquette, Michigan

Issue / date
DEC. 13, 2012 COMMUNITY MEETING
DEC. 5, 2012 PRAB REVIEW

Sheet One Of One